MONUMENT RECORD
State of Indiana - County of Monroe

Section: 35 **Township:** 7 North **Range:** 1 East **Corner ID:** Polk U-25

Monument Description & Remarks: 2½" Iron Pipe. Survey Sign 4.5ft above ground at pt. B

References On File: Victor H. McCauley survey, U.S.D.A. Forest Service (1986), on file in Surveyor Office & Marston R. Fowler Jr. survey, James Graves, on file in Auditor Office

RECOVERY TIE DRAWING
Field Book 41 Page No. 33

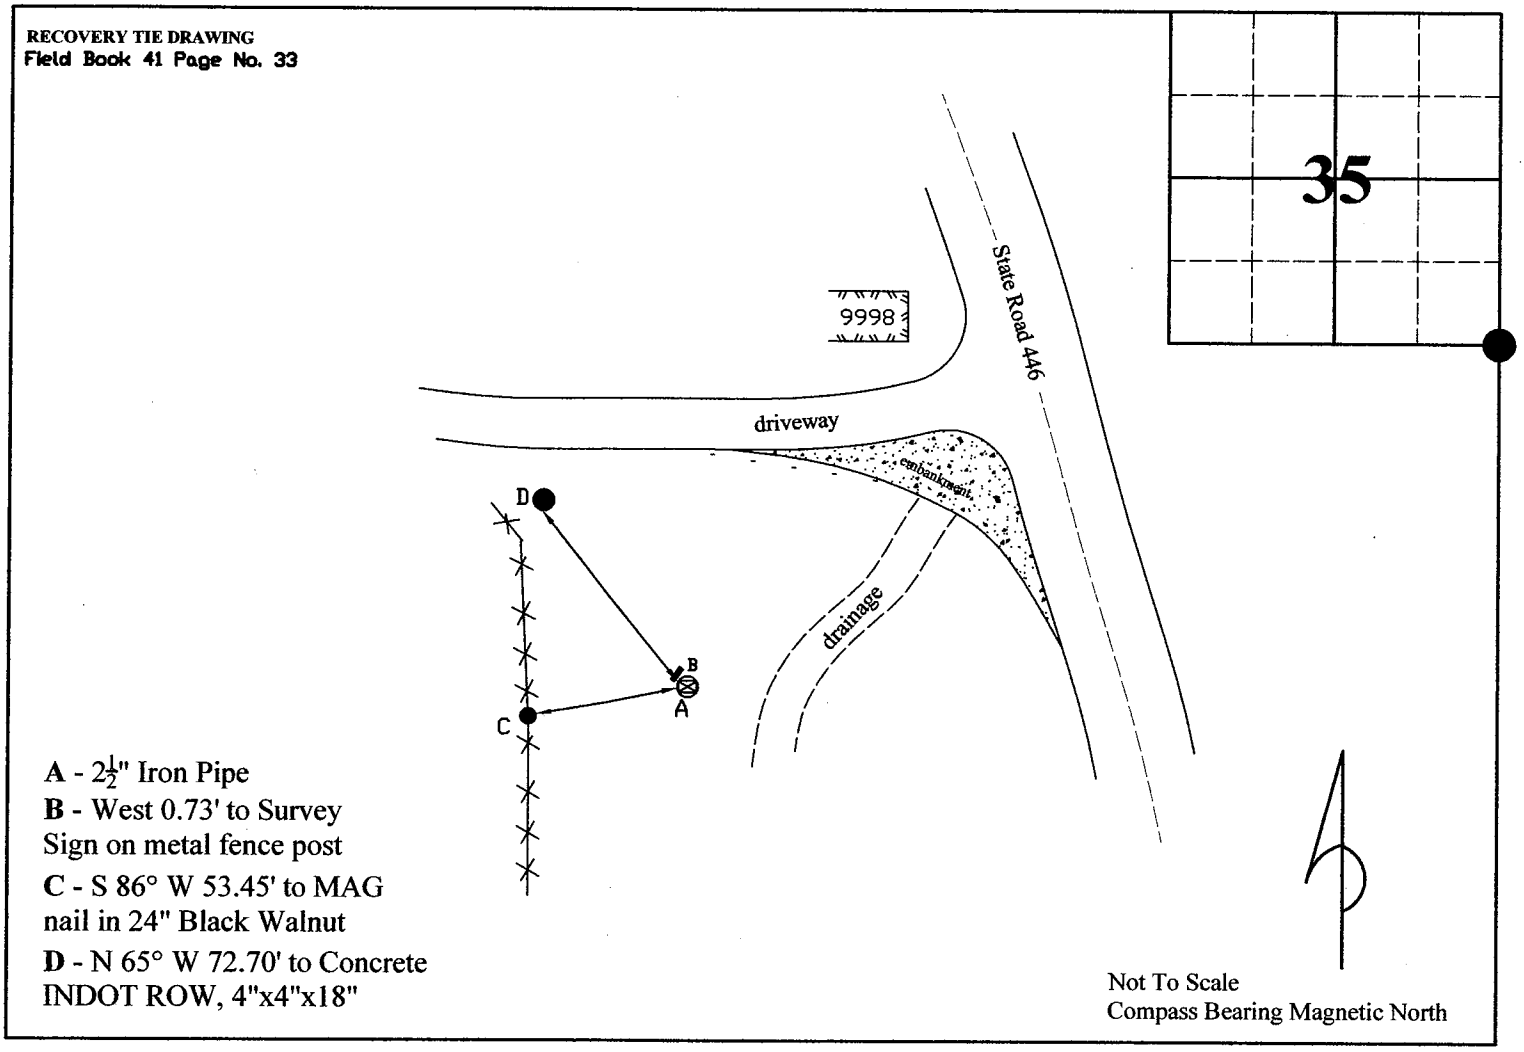

A - 2½" Iron Pipe
B - West 0.73' to Survey Sign on metal fence post
C - S 86° W 53.45' to MAG nail in 24" Black Walnut
D - N 65° W 72.70' to Concrete INDOT ROW, 4"x4"x18"

Not To Scale
Compass Bearing Magnetic North

I, Kevin P. Enright, Monroe County Surveyor, hereby certify that this document was prepared under my direction in accordance with the provisions of section 36-2-12-11 of the Indiana Code; and the above data is given under my hand and seal this 29th day of August, 2008.

Kevin Enright

SURVEYOR SEAL MONROE COUNTY INDIANA

MONROE COUNTY SEAL SURVEYOR REVIEW BOARD

Administered by the Monroe County Surveyor Review Board

Date: 10/7/2008

Drawn by: T.E.R Print date: October 3, 2008

POLK-U25

Index No. 2-21 (Alphabetical - Numerical)

AND CORNER RECORD (RECTANGULAR SURVEYS)

R9-7100-74 (Rev. 5/80)

T. 7N R. 1E 2nd Mer N.F. Hoosier County Monroe State Indiana

South Section Corner common to sections 35, 36, and

EXISTING SURVEYS

Original Government Survey

Year surveyed 1811

Original monument Wood Post (Wood post, stone, pile of stones, pipe, etc.)

Bearing Trees

Species	Beech	Hickory
Diameter	24"	10"
Bearing	S 73 W	S 74 E
Distance	14 Lks.	27 Lks.

Original Evidence Found

Year of search 1986 By V.H.M. & R.A.G.

Monument found None

Original Bearing Trees Found

Species				
Diameter				
Bearing				
Distance				

Subsequent Corner Restoration

Year surveyed 1859 By James W. Spencer

Where filed or recorded Monroe Co. Survey Books Pg. 10

Monument (Original, concrete post, iron rod, etc.)

Bearing Trees, Reference Objects

Species	Beech	Beech
Diameter	24"	20"
Bearing	S 75 W	N 59 W
Distance	14 Lks.	50 Lks.

Evidence of Subsequent Corner Restoration Found

Year of search 1986 By V.H.M.

None

Bearing Trees, Reference Objects

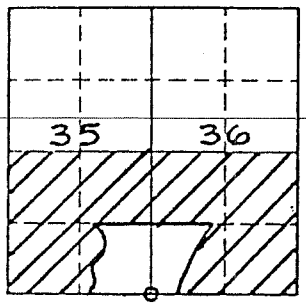

Sketch

○ Corner ▨ F.S. Land

Relation of Evidence to Record Features Along Section Lines

Section line to sections				
Object				
Record distance				
Measured distance				

Other Evidence

Describe evidence of use and occupation such as roads, fences, clearings, timber cutting lines, plantations, etc.. Cite source of testimony if any. Fence line and old road bed to west. Corner location is at west edge of roadway embankment & cone. Paved side ditch. If any corner monument was in this vicinity, it is destroyed.

At time of search:

Did you have the record description? Yes X No

2. How was search area located? Pacing, chaining, photos, maps, etc. chaining

3. Man hours spent in search 1

4. Do you think additional search might recover evidence? Yes No X

5. Signature Vict H McCaul

Perpetuation Record

Monument and accessories established. Include brief description of area.

Set 36" aluminum monument

Accessories Established

Walnut	N.E. Corner	I.S.H.C.	Centerline
22"	Barn	R/W Mon.	Concrete Ditch
S 82 W	N 78 W	N 59 W	East
54.1'	150.6'	72.6'	23.0'

Certified corner restoration certificate prepared. Yes X No

Filed in county records at Date County Document No.

Identified on aerial photo No. Which is filed at

Index No. Z-21 (Alphabetical–Numerical)

LAND CORNER RECORD (RECTANGULAR SURVEYS)

POLK U25S

R9-7150-4 (Rev. 6/13/67) GPO 806-924

T. 7N R. 1E 2nd Mer. N.F. Kansas County Polk State Texas

Section Corner common to sections 35, 36, and —

EXISTING SURVEYS

Original Government Survey

Year surveyed —

Original monument Wood post (Wood post, stone, pile of stones, pipe, etc.)

Bearing Trees

Species	—	—
Diameter	—	—
Bearing	—	—
Distance	—	—

Subsequent Corner Restoration

Year surveyed 1859 By James Spencer

Where filed or recorded Monroe Co Survey Bk. Pg 10

Monument (Original, concrete post, iron rod, etc.)

Bearing Trees, Reference Objects

Species	Beech	Beech
Diameter	24"	20"
Bearing	S 75 W	N 54° W
Distance	14 lks	50 lks

Original Evidence Found

Year of search 1972 By H. Dorton

Monument found No

Original Bearing Trees Found

Species	—	—
Diameter	—	—
Bearing	—	—
Distance	—	—

None

Evidence of Subsequent Corner Restoration Found

Year of search 1972 By H. Dorton

None

Bearing Trees, Reference Objects

—	—	—	—
—	—	—	—
—	—	—	—
—	—	—	—

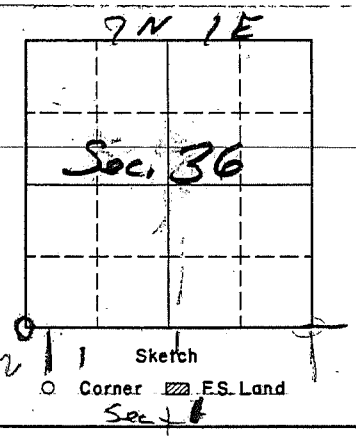

Relation of Evidence to Record Features Along Section Lines

Section line to sections	36-1	36-2	36-1	35-2
Object	Creek 30 lks wide-S	NW Cor Sec	Road	CK-8 lks wide-S
Record distance	9 ch. E	321 LKs E	6.43 ch E	6 ch-W
Measured distance	—	—	—	—

Other Evidence

Describe evidence of use and occupation such as roads, fences, clearings, timber cutting lines, plantations, etc.. Cite source of testimony if any. Local residence informed us. a stone was set at this corner. The new S.R. #446 has been built over the stone. It is buried under 35' feet of fill dirt. We plan to contract the Engineer for the State Hwy. — St. Hwy #46 plans show approx. sec cor location at 148.9 Ft Lt. of Sta 466+63. They will not monument this one because location is not positive.

Perpetuation Record

Monument and accessories established. Include brief description of area. —

New Monument placed by State Hwy.

At time of search:

1. Did you have the record description? Yes ✓ No —

2. How was search area located? Pacing, chaining, photos, maps, etc. photos and maps

3. Man hours spent in search 1/2 hr.

4. Do you think additional search might recover evidence? Yes — No ✓

Stone is buried under Highway

5. Signature H Dorton

Certified corner restoration certificate prepared: Yes — No —

Filed in county records at — Date — County Document No. —

Identifed on aerial photo No. — Which is filed at —

Index No. Z-21 (Alphabetical – Numerical)

LAND CORNER RECORD
(RECTANGULAR SURVEYS)

R9-7150-4 (Rev. 6/13/67)
GPO 806-924

T. 7N R. 1E 2nd Mer. N.F. Hoosier County Monroe State Indiana

Section Corner common to sections 35, 36, and —

EXISTING SURVEYS

Original Government Survey

Year surveyed

Original monument Wood post
(Wood post, stone, pile of stones, pipe, etc.)

Bearing Trees

Species	Beech	Beech		
Diameter	24"	20"		
Bearing	S 75 W	N 5 W		
Distance	14 lks	50 lks		

Original Evidence Found

Year of search 1972 By H. Dorton

Monument found No

Original Bearing Trees Found

Species				
Diameter				
Bearing	None			
Distance				

Subsequent Corner Restoration

Year surveyed 1859 By James Spencer

Where filed or recorded Monroe Co Survey Bk. Pg 10

Monument
(Original, concrete post, iron rod, etc.)

Bearing Trees, Reference Objects

Species	Beech	Beech		
Diameter	24"	20"		
Bearing	S 75 W	N 5 W		
Distance	14 lks	50 lks		

Evidence of Subsequent Corner Restoration Found

Year of search 1972 By H. Dorton

None

Bearing Trees, Reference Objects

7N 1E

Sec 36

Sec 35

Sketch

○ Corner ▨ F.S. Land

Sec 1

At time of search:

1. Did you have the record description?
   Yes ✓ No ____

2. How was search area located?
   Pacing, chaining, photos, maps, etc. photos and maps

3. Man hours spent in search ½ hr.

4. Do you think additional search might recover evidence? Yes ____ No ✓
   Stone is buried under Highway

5. Signature [illegible] Deaton

Relation of Evidence to Record Features Along Section Lines

Section line to sections	36-1	36-2	36-1	35-2
Object	Creek 30 lks wide-S	HW Cor Sec	Road	CK-81 lks wide-S
Record distance	9 ch. E	321 LKs E	6.43 ch E	6 ch-W
Measured distance				

Other Evidence

Describe evidence of use and occupation such as roads, fences, clearings, timber cutting lines, plantations, etc.. Cite source of testimony if any. Local residence informed us. a stone was set at this corner. The new S.R. #446 has been build over the stone. It is buried under 35' feet of fill dirt. We plan to contact the Engineer for the State Hwy. — St. Hwy 446 plans show approx. sec. cor location at 148.9 Ft Lt. of Sta 466+63. They will not monument this one because location is not positive.

Perpetuation Record

Monument and accessories established. Include brief description of area. New Monument placed by State Hwy.

Certified corner restoration certificate prepared: Yes ____ No ____

Filed in county records at ____ Date ____ County Document No. ____

Identifed on aerial photo No. ____ Which is filed at ____